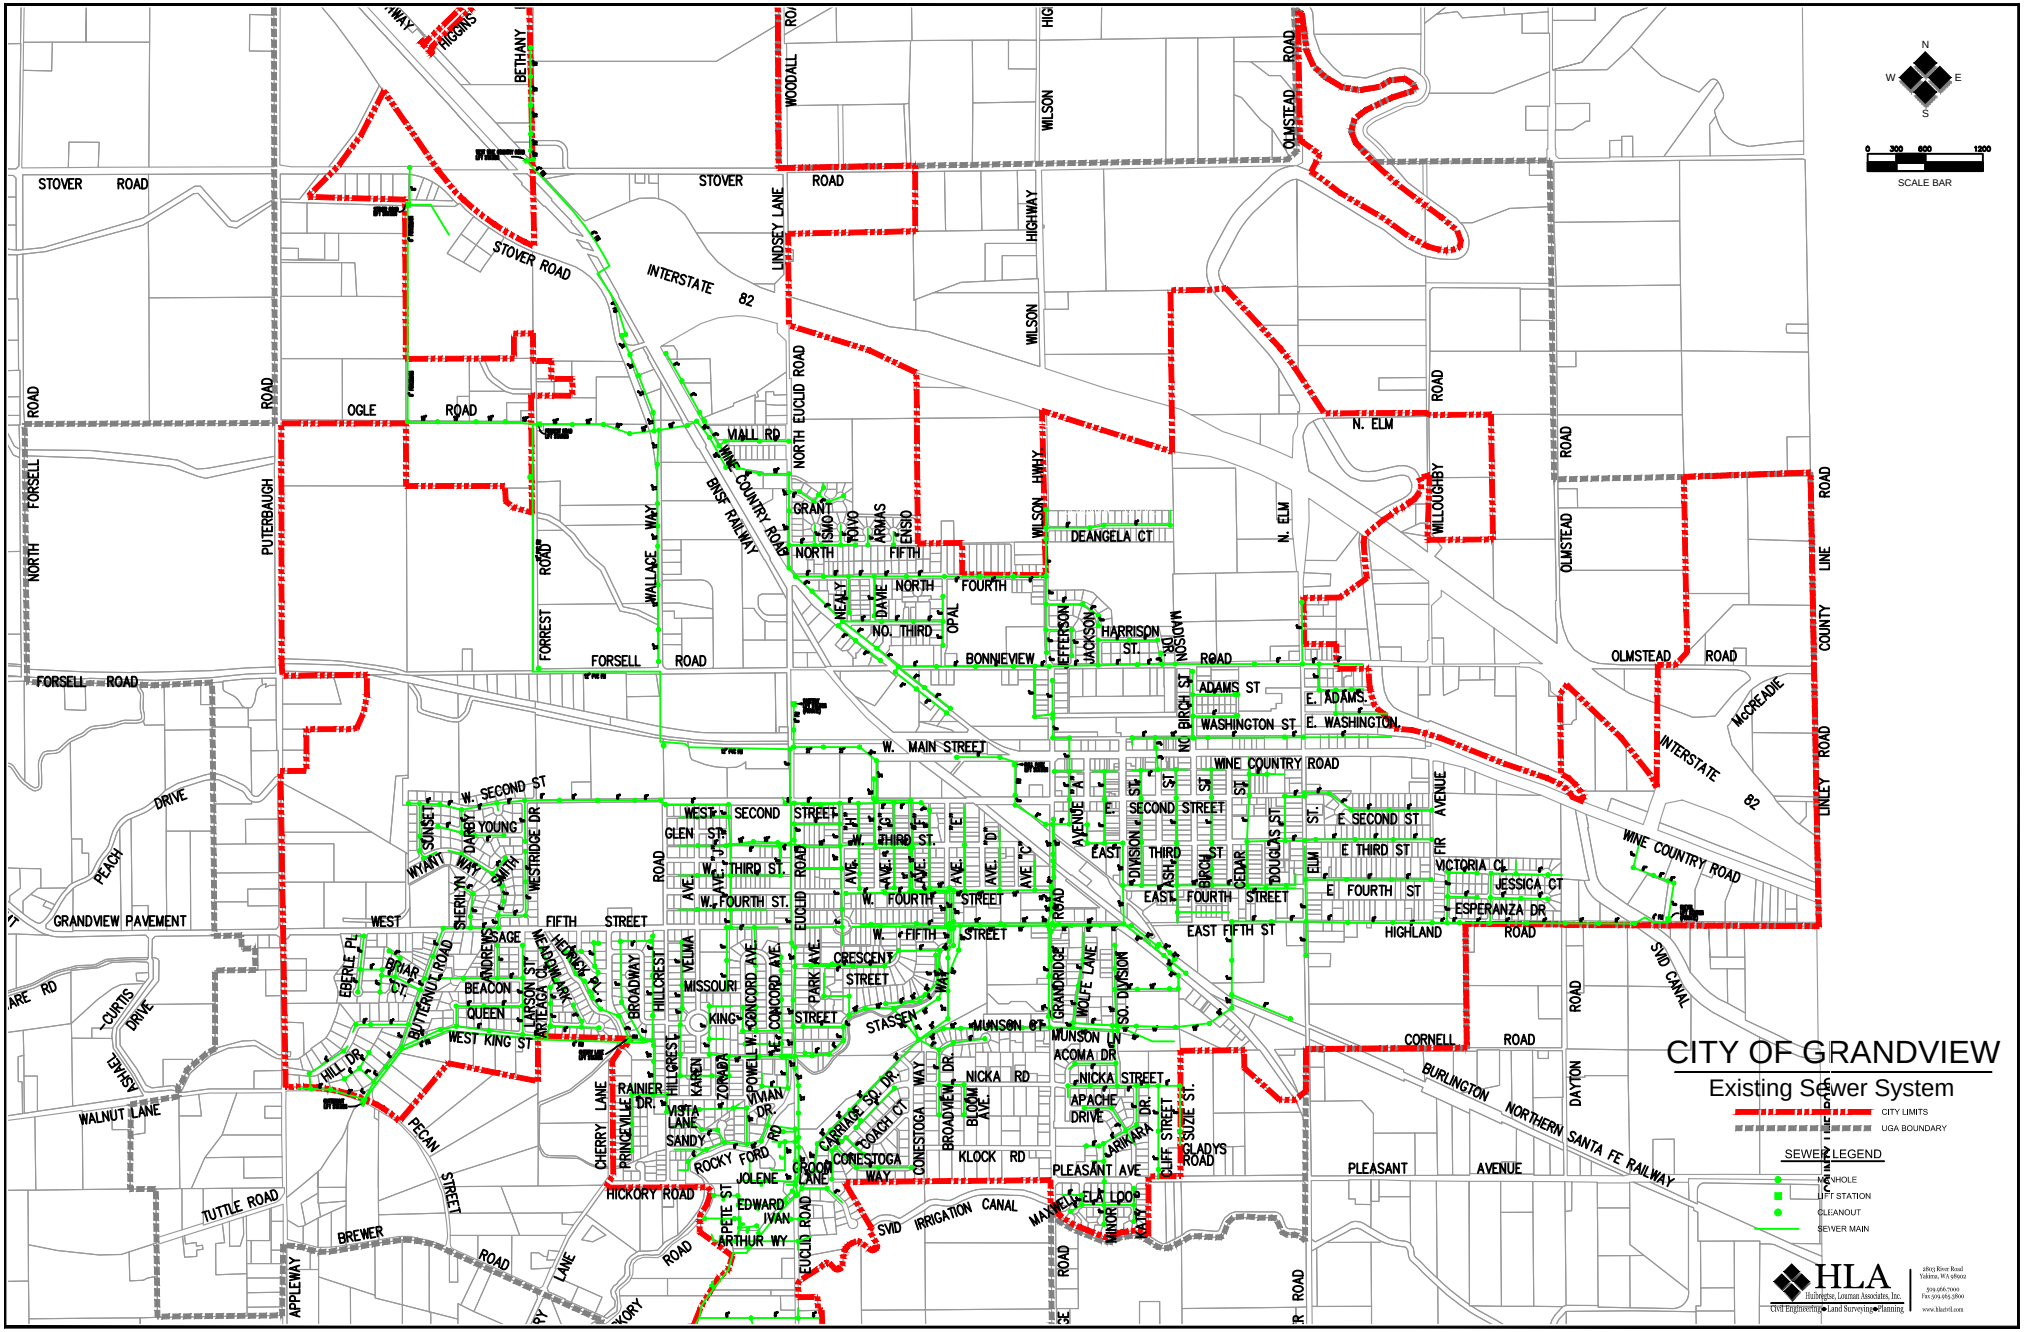
CITY OF GRANDVIEW
Existing Sewer System
CITY LIMITS
UGA BOUNDARY
SEWER LEGEND
MANHOLE
LIFT STATION
CLEANOUT
SEWER MAIN
SCALE BAR
0 300 600 1200
N
S
E
W
HLA
Hulbert, Lauman Associates, Inc.
Civil Engineering • Land Surveying • Planning
2803 River Road
Yakima, WA 98902
509.966.7000
Fax 509.965.3800
www.hlainfo.com
STOVER ROAD
INTERSTATE 82
OGLE ROAD
FORSELL ROAD
PUTERBAUGH
BETHANY
LINDSEY LANE
WOODALL
WILSON HIGHWAY
OLMSTEAD ROAD
N. ELM
WILLOUGHBY
OLMSTEAD ROAD
LINLEY ROAD
COUNTY LINE
McCREADIE
VIALL RD
WINE COUNTRY ROAD
BNSF RAILWAY
NORTH EUCLID ROAD
GRANT
NORTH FIFTH
NORTH FOURTH
NO. THIRD
DEANGELA CT
BONNIEVIEW
HARRISON ST.
ADAMS ST
E. ADAMS
WASHINGTON ST
E. WASHINGTON
W. MAIN STREET
WINE COUNTRY ROAD
W. SECOND ST
WEST SECOND STREET
SECOND STREET
E. SECOND ST
E. THIRD ST
VICTORIA CL
JESSICA CT
ESPERANZA DR
E. FOURTH ST
EAST FOURTH STREET
EAST FIFTH ST
HIGHLAND ROAD
W. THIRD ST.
W. FOURTH ST.
W. FOURTH STREET
W. FIFTH STREET
CRESCENT STREET
STASSEN WAY
MUNSON CT
MUNSON LN
ACOMA DR
NICKA RD
NICKA STREET
APACHE DRIVE
KLOCK RD
PLEASANT AVE
PLEASANT AVENUE
CORNELL ROAD
BURLINGTON NORTHERN SANTA FE RAILWAY
SVID CANAL
SVID IRRIGATION CANAL
DAYTON
GRANDVIEW PAVEMENT
WEST FIFTH STREET
WEST KING ST
WALNUT LANE
PECAN STREET
TUTTLE ROAD
BREWER ROAD
HICKORY ROAD
APPLEWAY
ASHLAKE
CURTIS DRIVE
PEACH DRIVE
HILL DR
BEACON
QUEEN
SAGE
ANDREWS
MEADOWLARK
HEARTHSTONE PL
BRIAR CT
EBERLE PL
BUTTERNUT ROAD
SUNSET
YOUNG
DARBY
SMITH
WESTRIDGE DR
WYANT WAY
SHERLYN
GLEN ST
VELMA
MISSOURI
KING
HILLCREST
BROADWAY
CONCORD AVE
POWELL W.
KAREN
ZORNOT
VIVIAN DR.
RAINIER DR.
VISTA LANE
SANDY
ROCKY FORD RD
JOLENE
EDWARD
IVAN
ARTHUR WY
PETE ST
CHERRY LANE
PRINCEVILLE
PARK AVE
CARRIAGE SQ. DR.
COACH CT
CONESTOGA WAY
BROADVIEW DR.
BLOOM AVE
GRANDRIDGE
MOLFE LANE
SO. DIVISION
ELA LOO
MANUELA
MINOR
KATY
CLIFF STREET
SUZIE ST.
GLADYS ROAD
ARIKARA DR.
ASH
CEDAR
DOUGLAS ST
ELM
FIR AVENUE
BIRCH
NO. BIRCH ST
JEFFERSON
JACKSON
MADISON DR.
WALLACE WAY
FORREST
WEALY
DAVE
OPAL
ARMAS
ENSIO
ISMO
POYO
AVENUE "A"
AVE "B"
AVE "C"
AVE "D"
